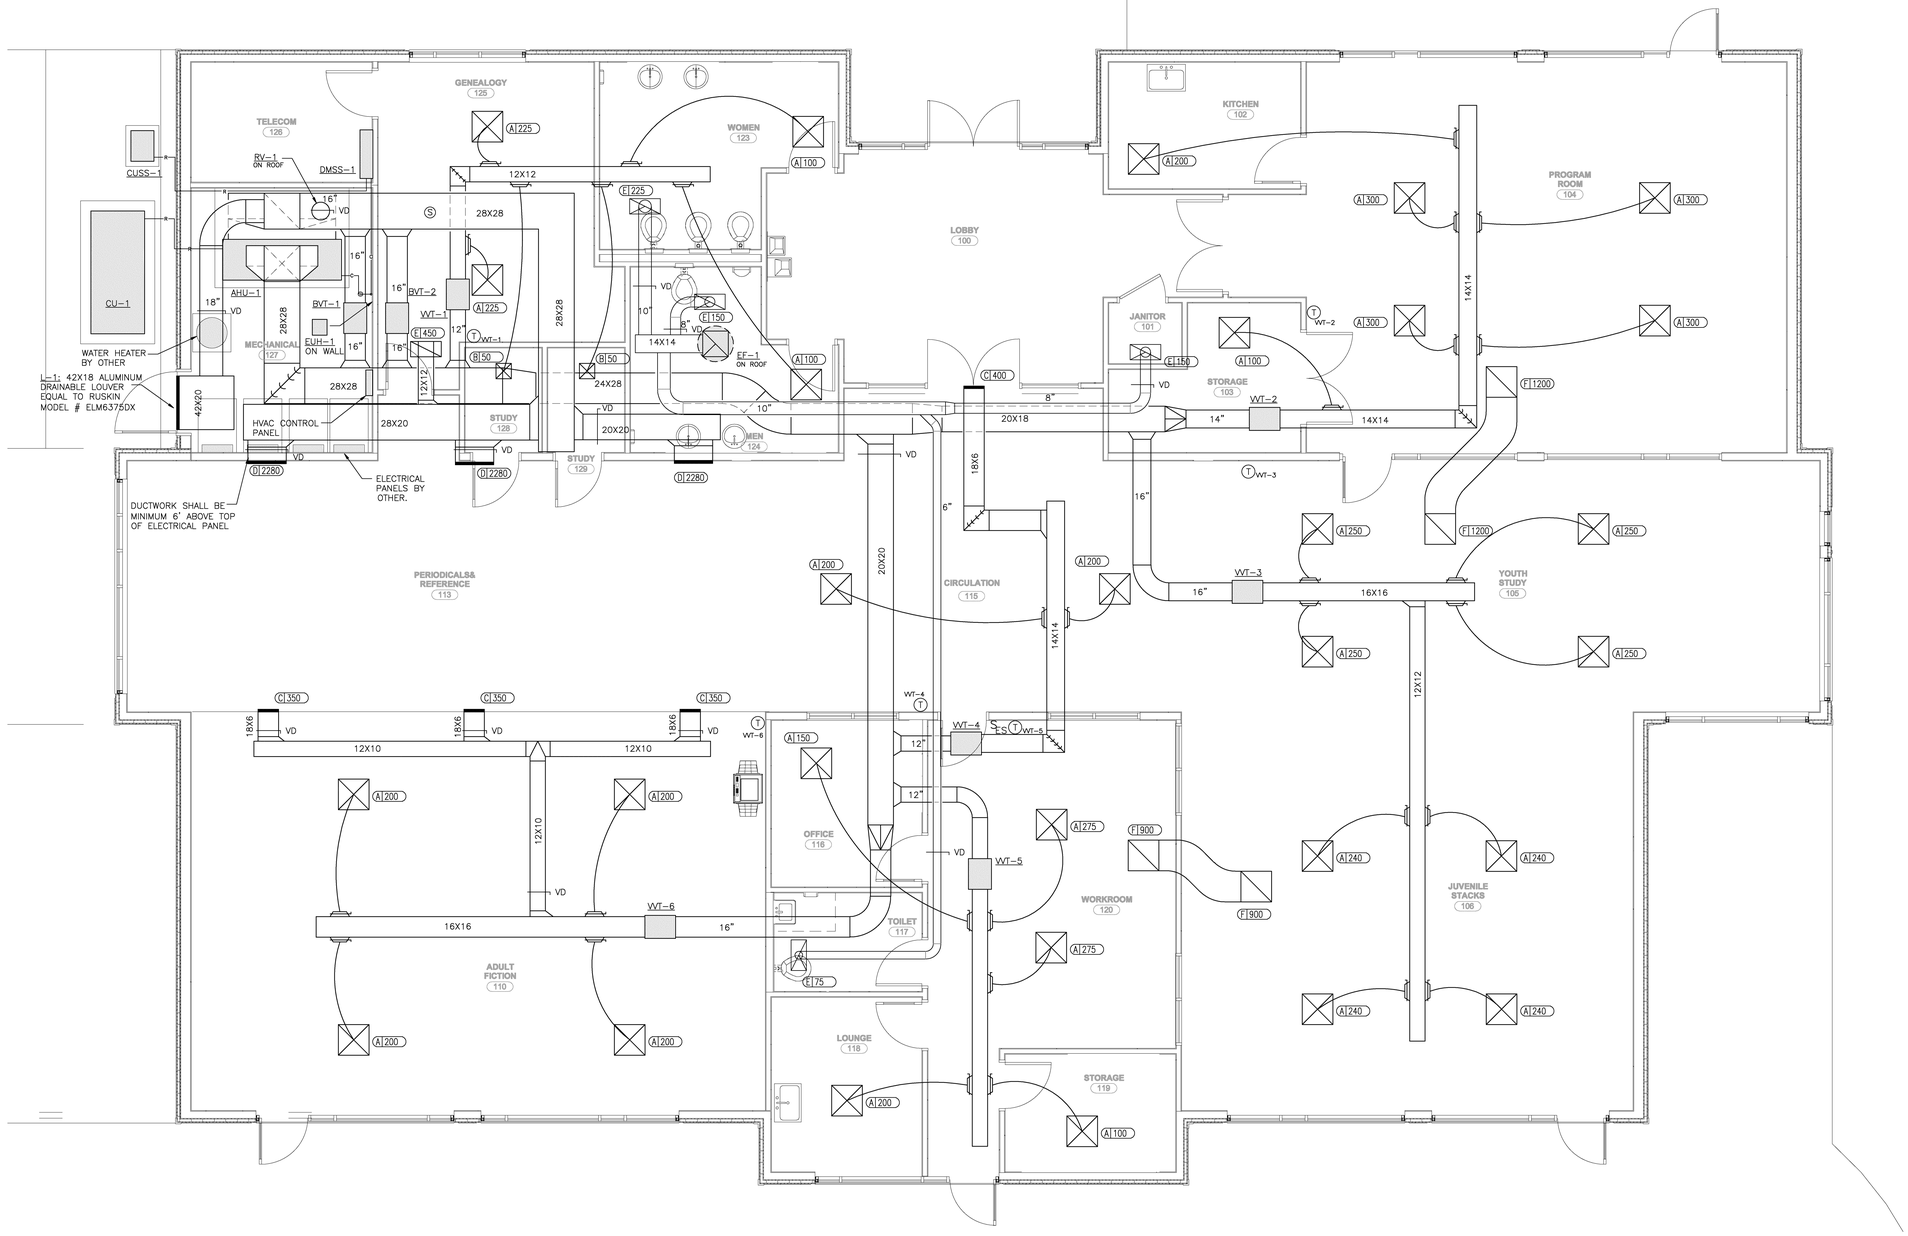

1 M-101 MECHANICAL FLOOR PLAN
SCALE: 1/4" = 1'-0"

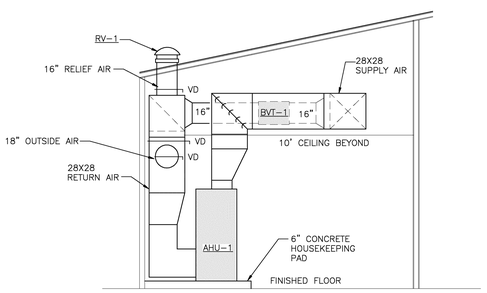

2 M-101 MECHANICAL ROOM ELEVATION PLAN
SCALE: 1/4" = 1'-0"

GATES COUNTY

PUBLIC LIBRARY

LS3P ASSOCIATES LTD.
434 FAYETTEVILLE STREET SUITE 1700
RALEIGH, NORTH CAROLINA 27601
TEL. 919.829.2700 FAX 919.829.2730
WWW.LS3P.COM

SGE SOLUTIONS, PC
215 GLENWOOD AVENUE SUITE A
RALEIGH, NC 27603
PHONE: 919.821.3886
www.sgesolutions.com
NC CERTIFICATE OF LICENSURE# C-2978
MECHANICAL • ELECTRICAL • PLUMBING

NORTH CAROLINA PROFESSIONAL SEAL ENGINEER VICTOR T. BIRD

DATE: 12.23.2011

MEMBERS OF THE AMERICAN INSTITUTE OF ARCHITECTS
COPYRIGHT 2011 ALL RIGHTS RESERVED
PRINTED OR ELECTRONIC DRAWINGS AND DOCUMENTATION MAY NOT BE REPRODUCED IN ANY FORM WITHOUT WRITTEN PERMISSION FROM LS3P ASSOCIATES LTD.

REVISIONS:

No.	Description	Date

PROJECT: 11013
DATE: DECEMBER 23, 2011
DRAWN BY: BCL/VTB
CHECKED BY: VTB

MECHANICAL FLOOR PLAN

M-101

SOLUTIONS THROUGH LISTENING
SERVICE BY DESIGN

FOR CONSTRUCTION