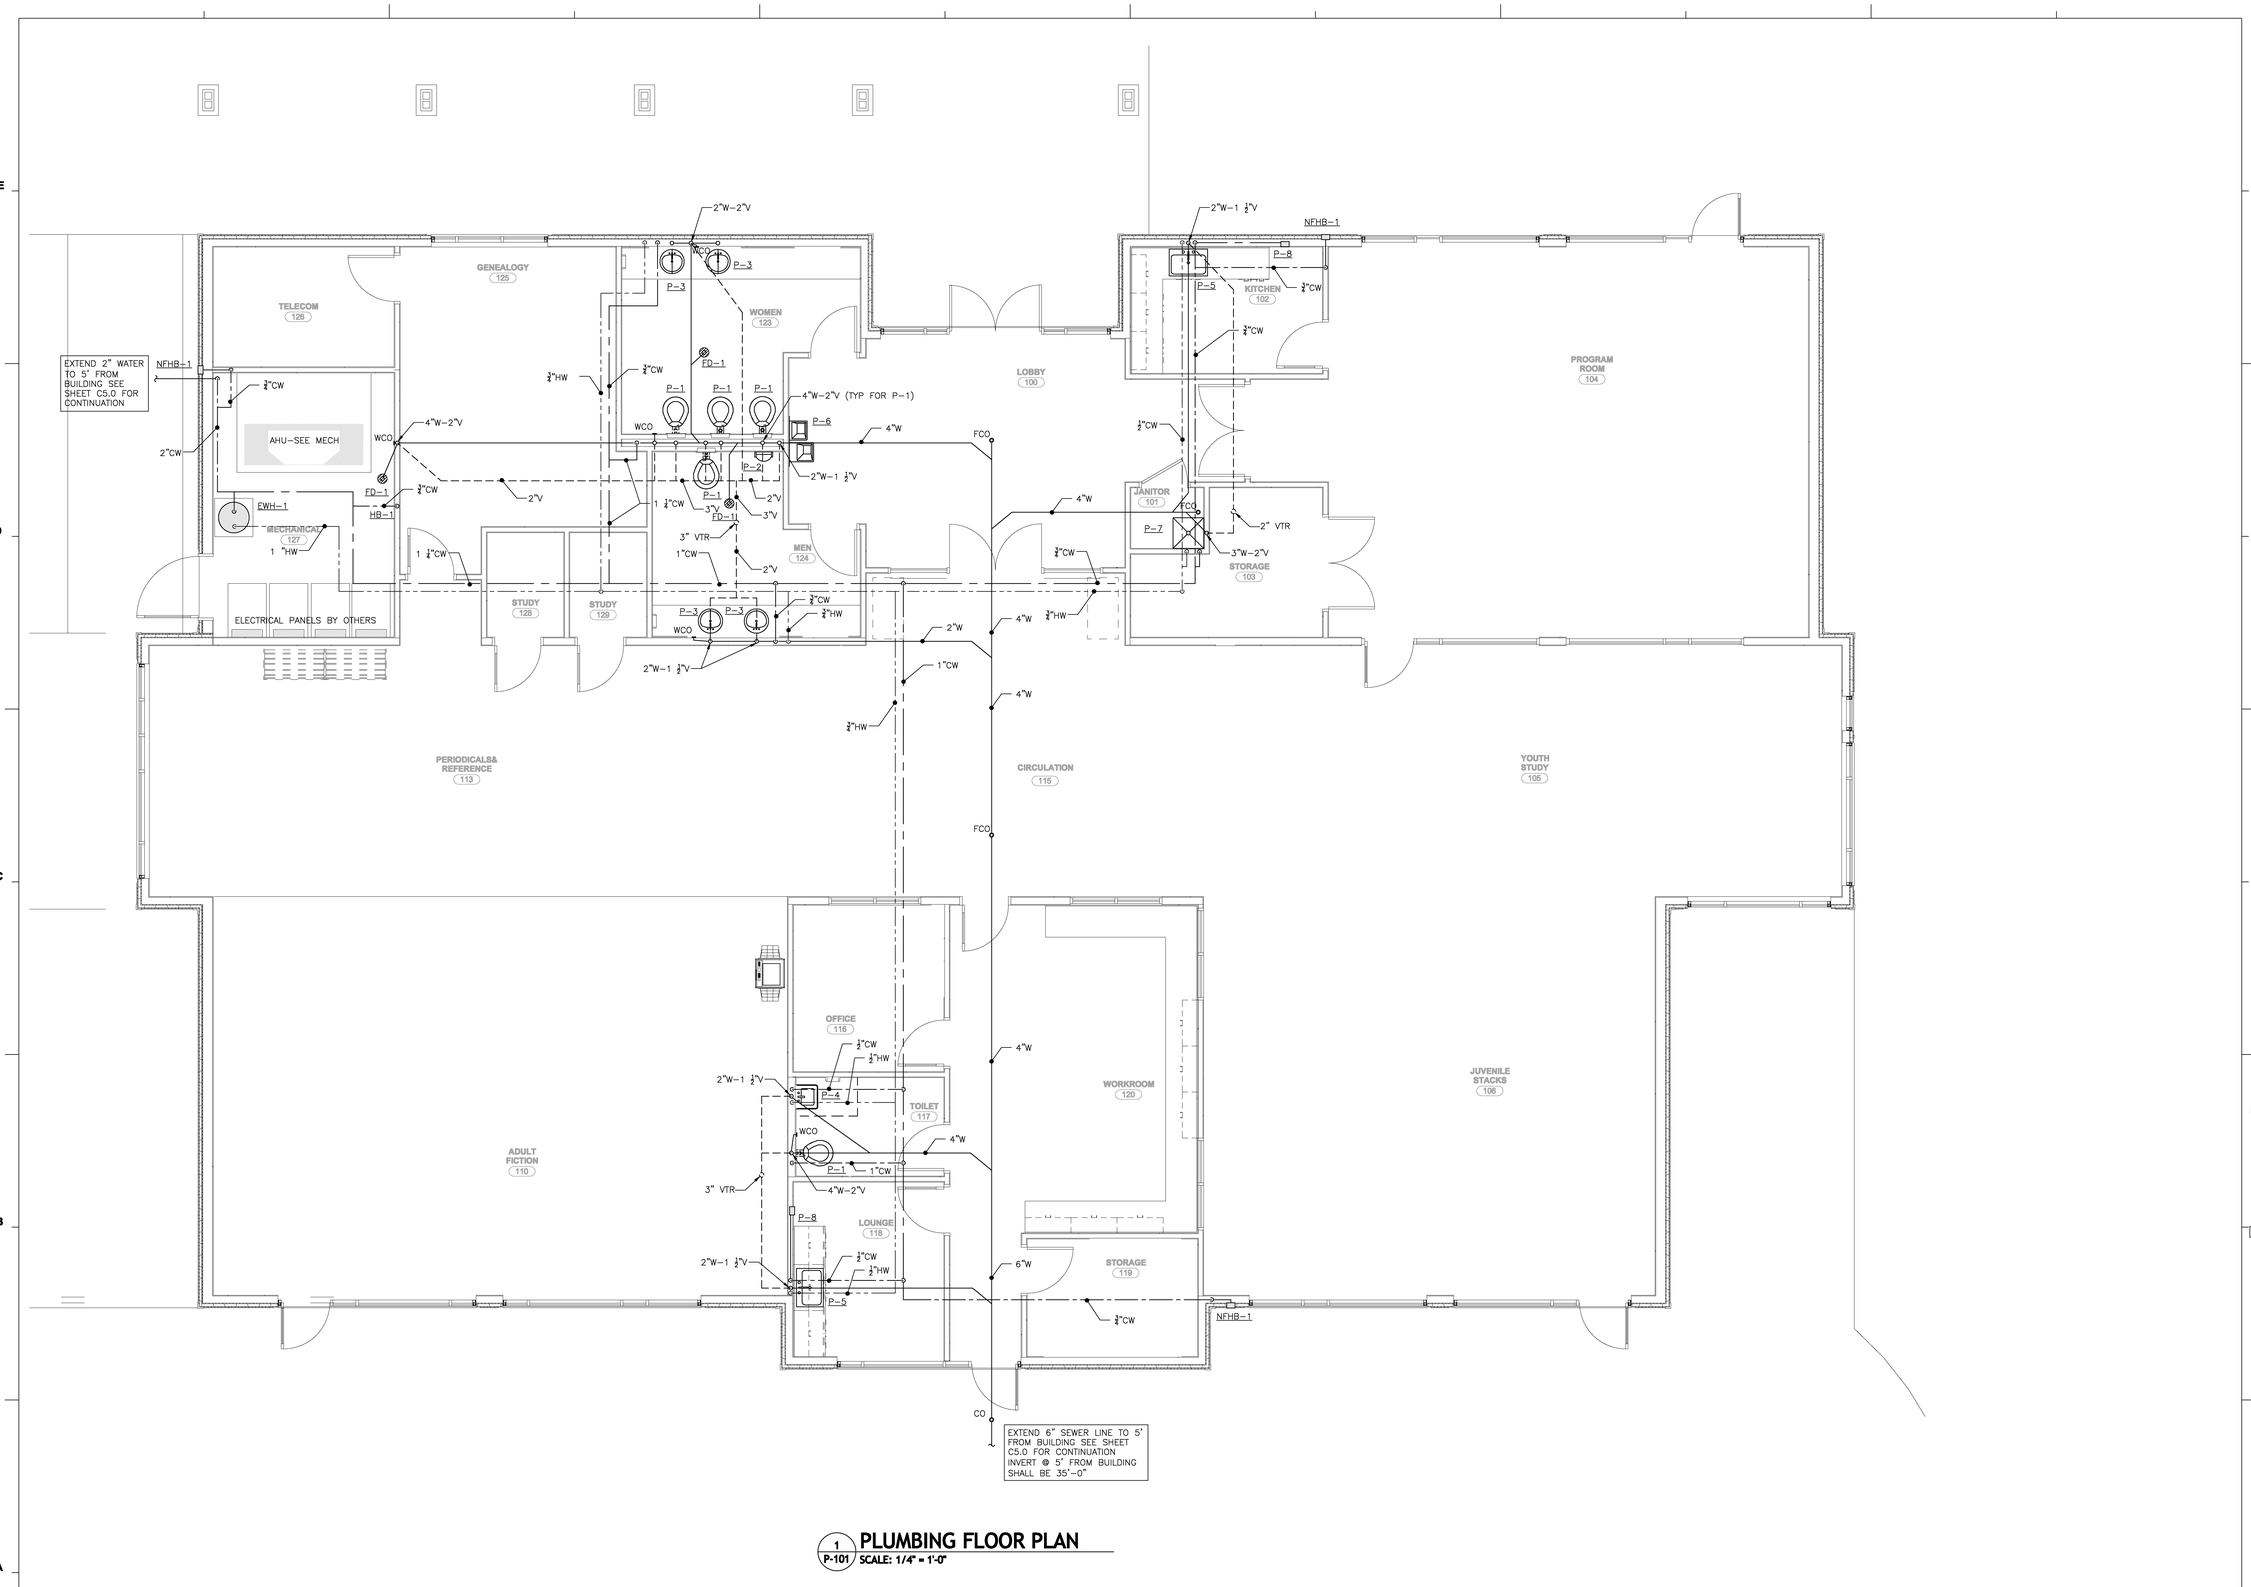

1 P-101 **PLUMBING FLOOR PLAN**
SCALE: 1/4" = 1'-0"

GATES COUNTY

PUBLIC LIBRARY

LS3P ASSOCIATES LTD.
434 FAYETTEVILLE STREET SUITE 1700
RALEIGH, NORTH CAROLINA 27601
TEL. 919.829.2700 FAX 919.829.2730
WWW.LS3P.COM

SGE
SOLUTIONS, PC
215 GLENWOOD AVENUE SUITE A
RALEIGH, NC 27603
PHONE: 919.821.3886
www.sgesolutions.com
NC CERTIFICATE OF LICENSURE# C-0978
MECHANICAL • ELECTRICAL •PLUMBING

NORTH CAROLINA PROFESSIONAL SEAL 19845 ENGINEER VICTOR T. BIRD

DATE: 12.23.2011

MEMBERS OF THE AMERICAN INSTITUTE OF ARCHITECTS
COPYRIGHT 2011 ALL RIGHTS RESERVED
PRINTED OR ELECTRONIC DRAWINGS AND DOCUMENTATION MAY NOT BE REPRODUCED IN ANY FORM WITHOUT WRITTEN PERMISSION FROM LS3P ASSOCIATES LTD.

REVISIONS:

No.	Description	Date

PROJECT: 11013
DATE: DECEMBER 23, 2011
DRAWN BY: BCL/VTB
CHECKED BY: VTB

PLUMBING FLOOR PLAN

P-101

SOLUTIONS THROUGH LISTENING
SERVICE BY DESIGN
FOR CONSTRUCTION